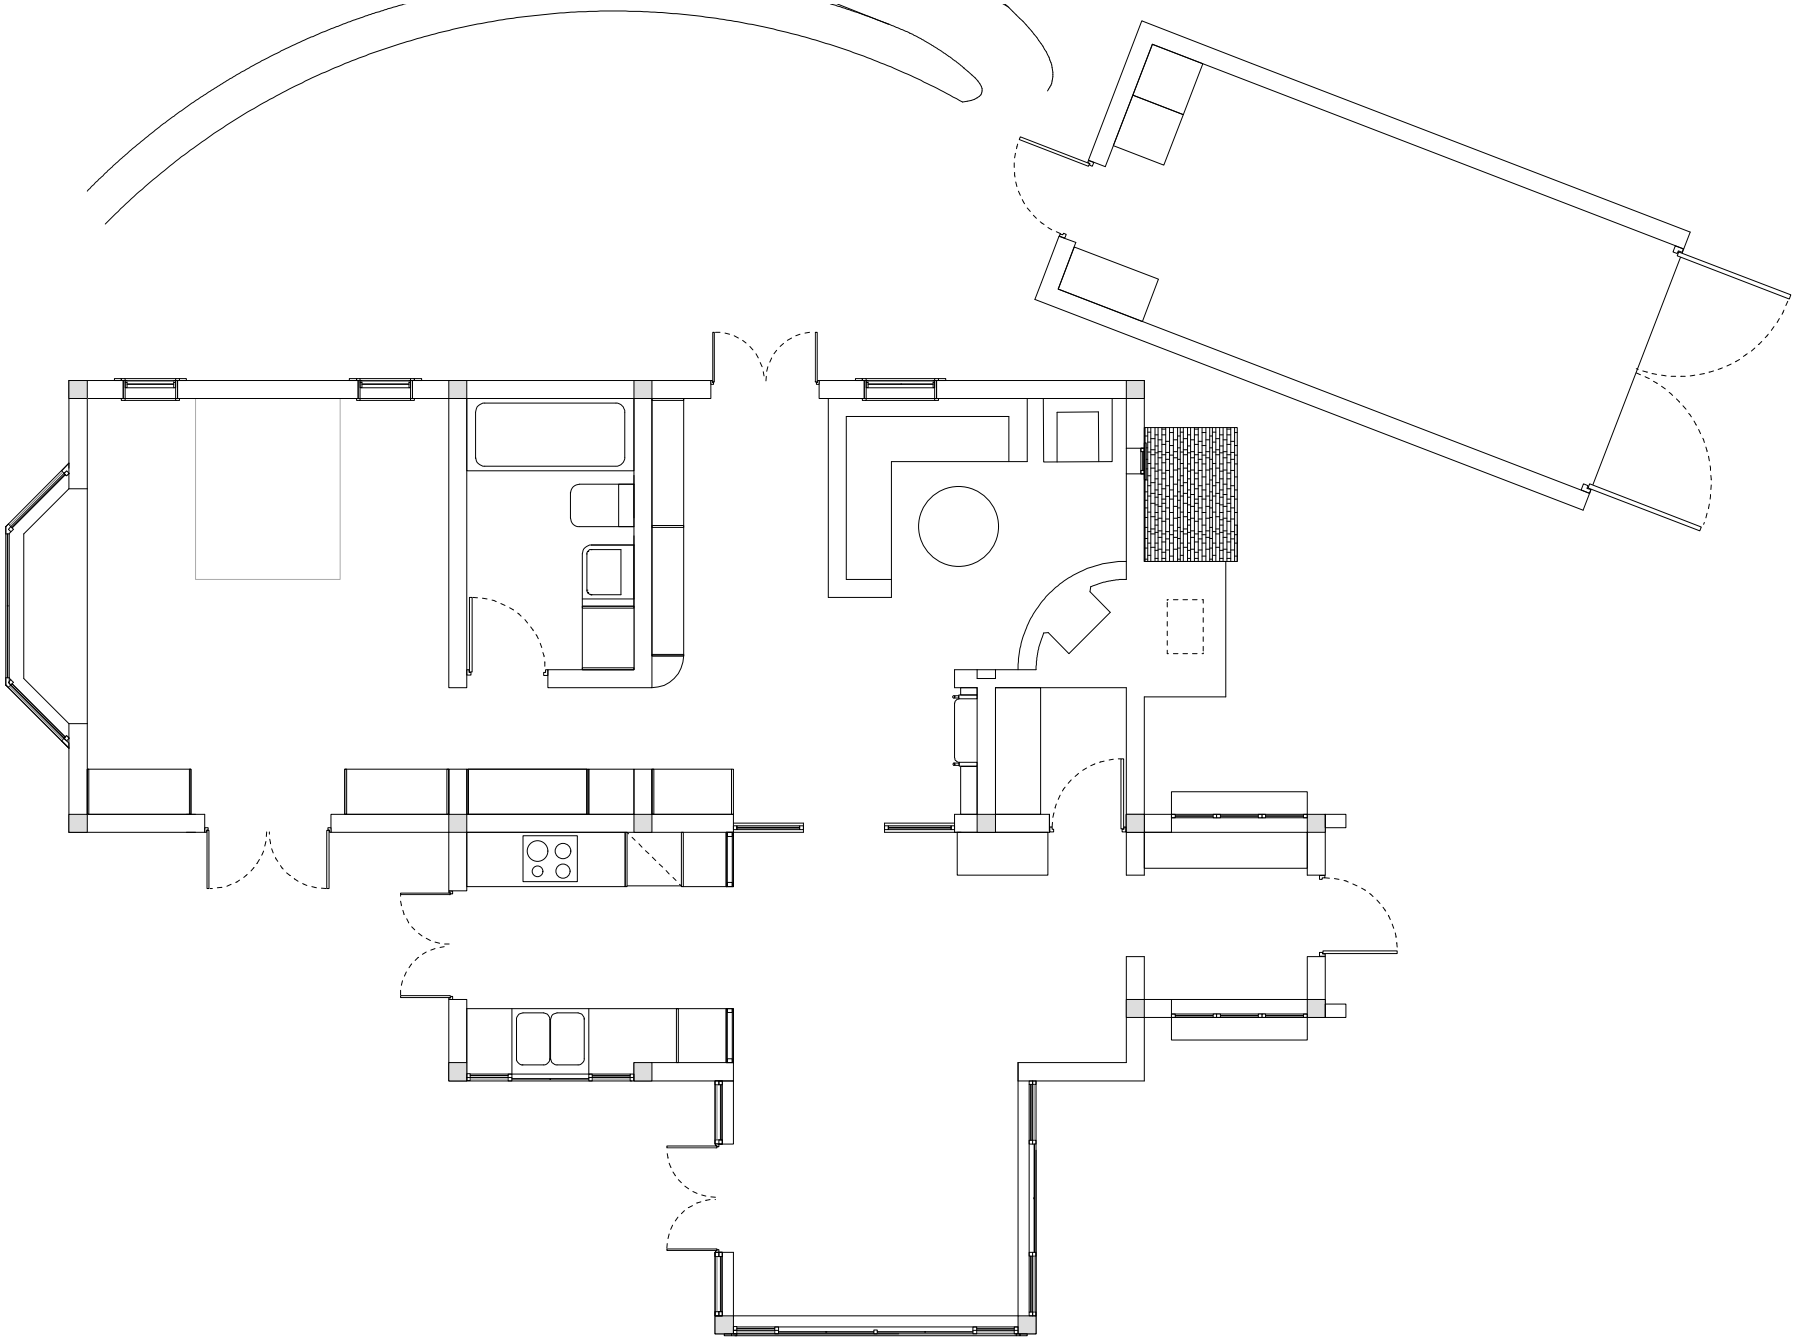

NORTH ELEVATION (CM)

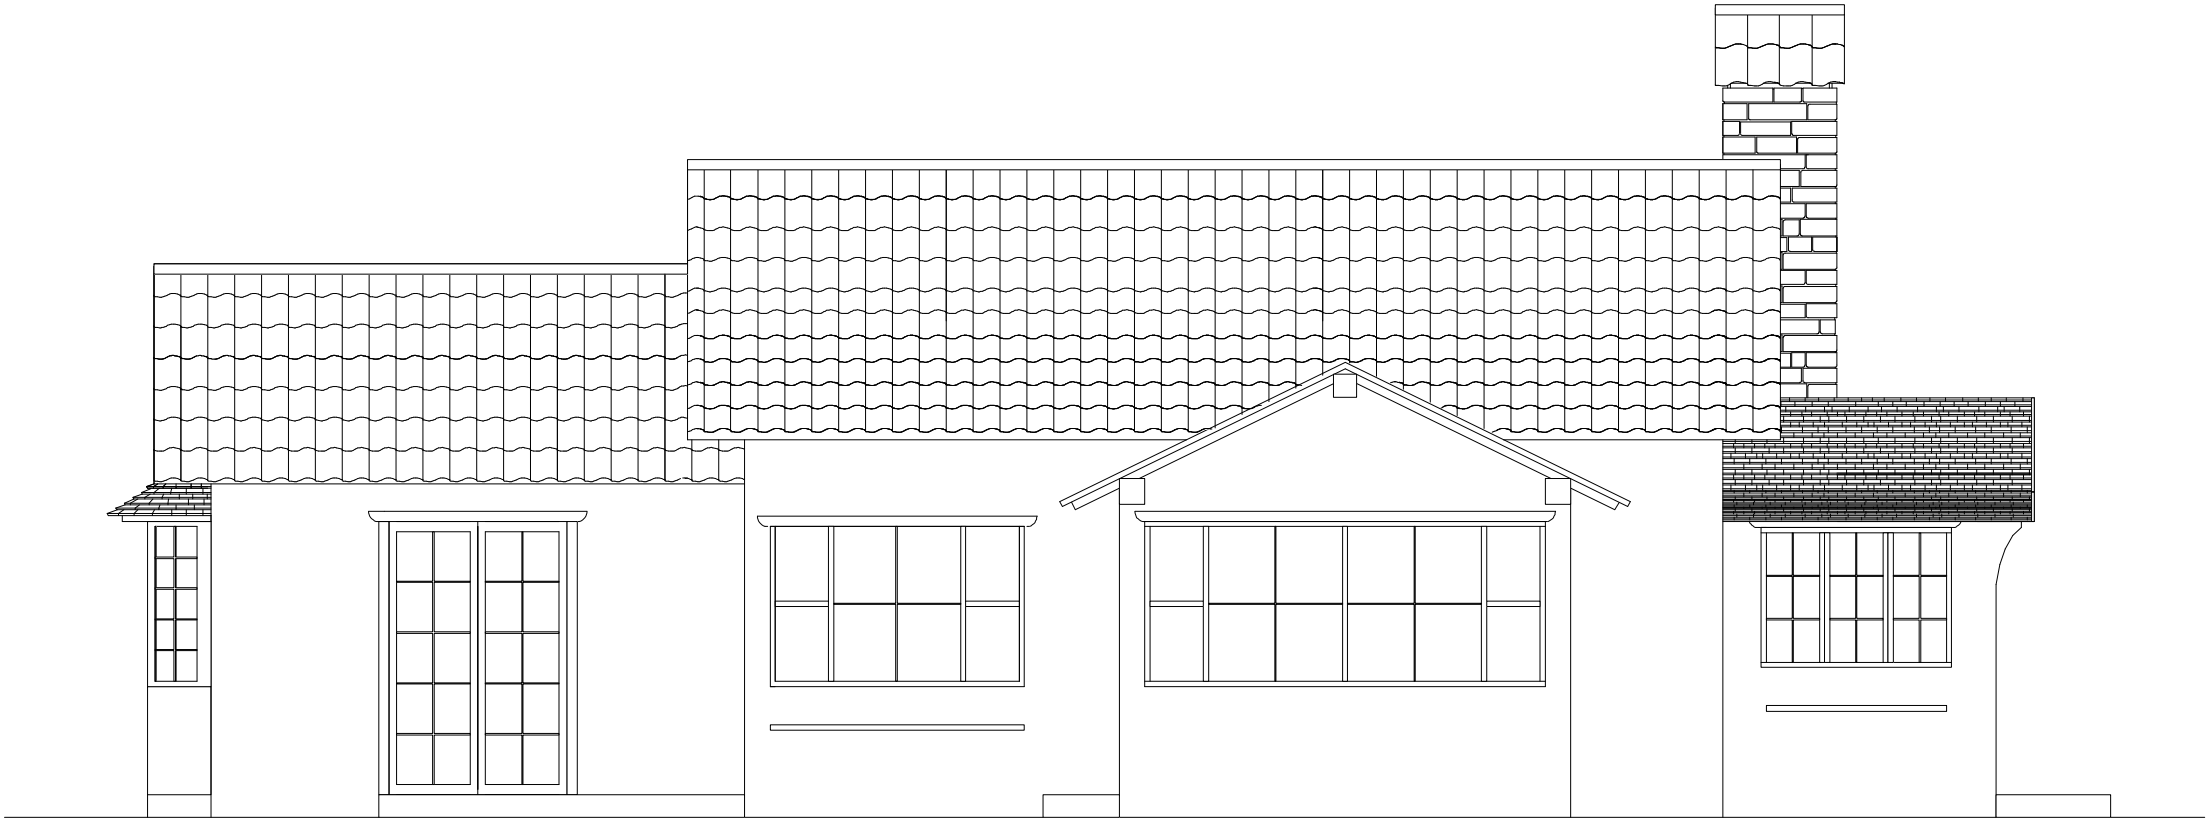

WEST ELEVATION (CM)

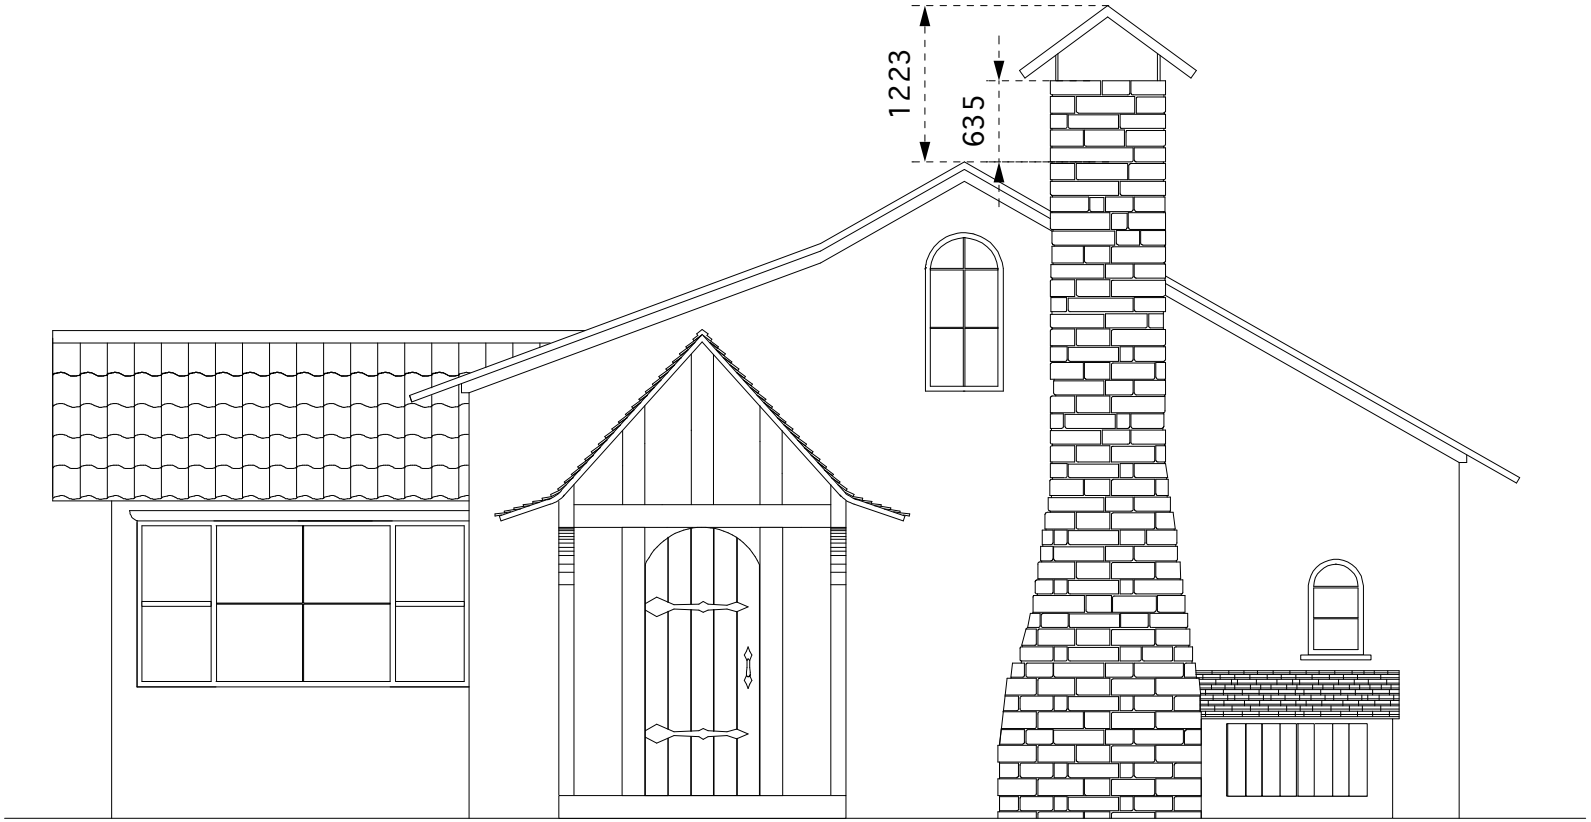

SOUTH ELEVATION (CM)

EAST ELEVATION (CM)